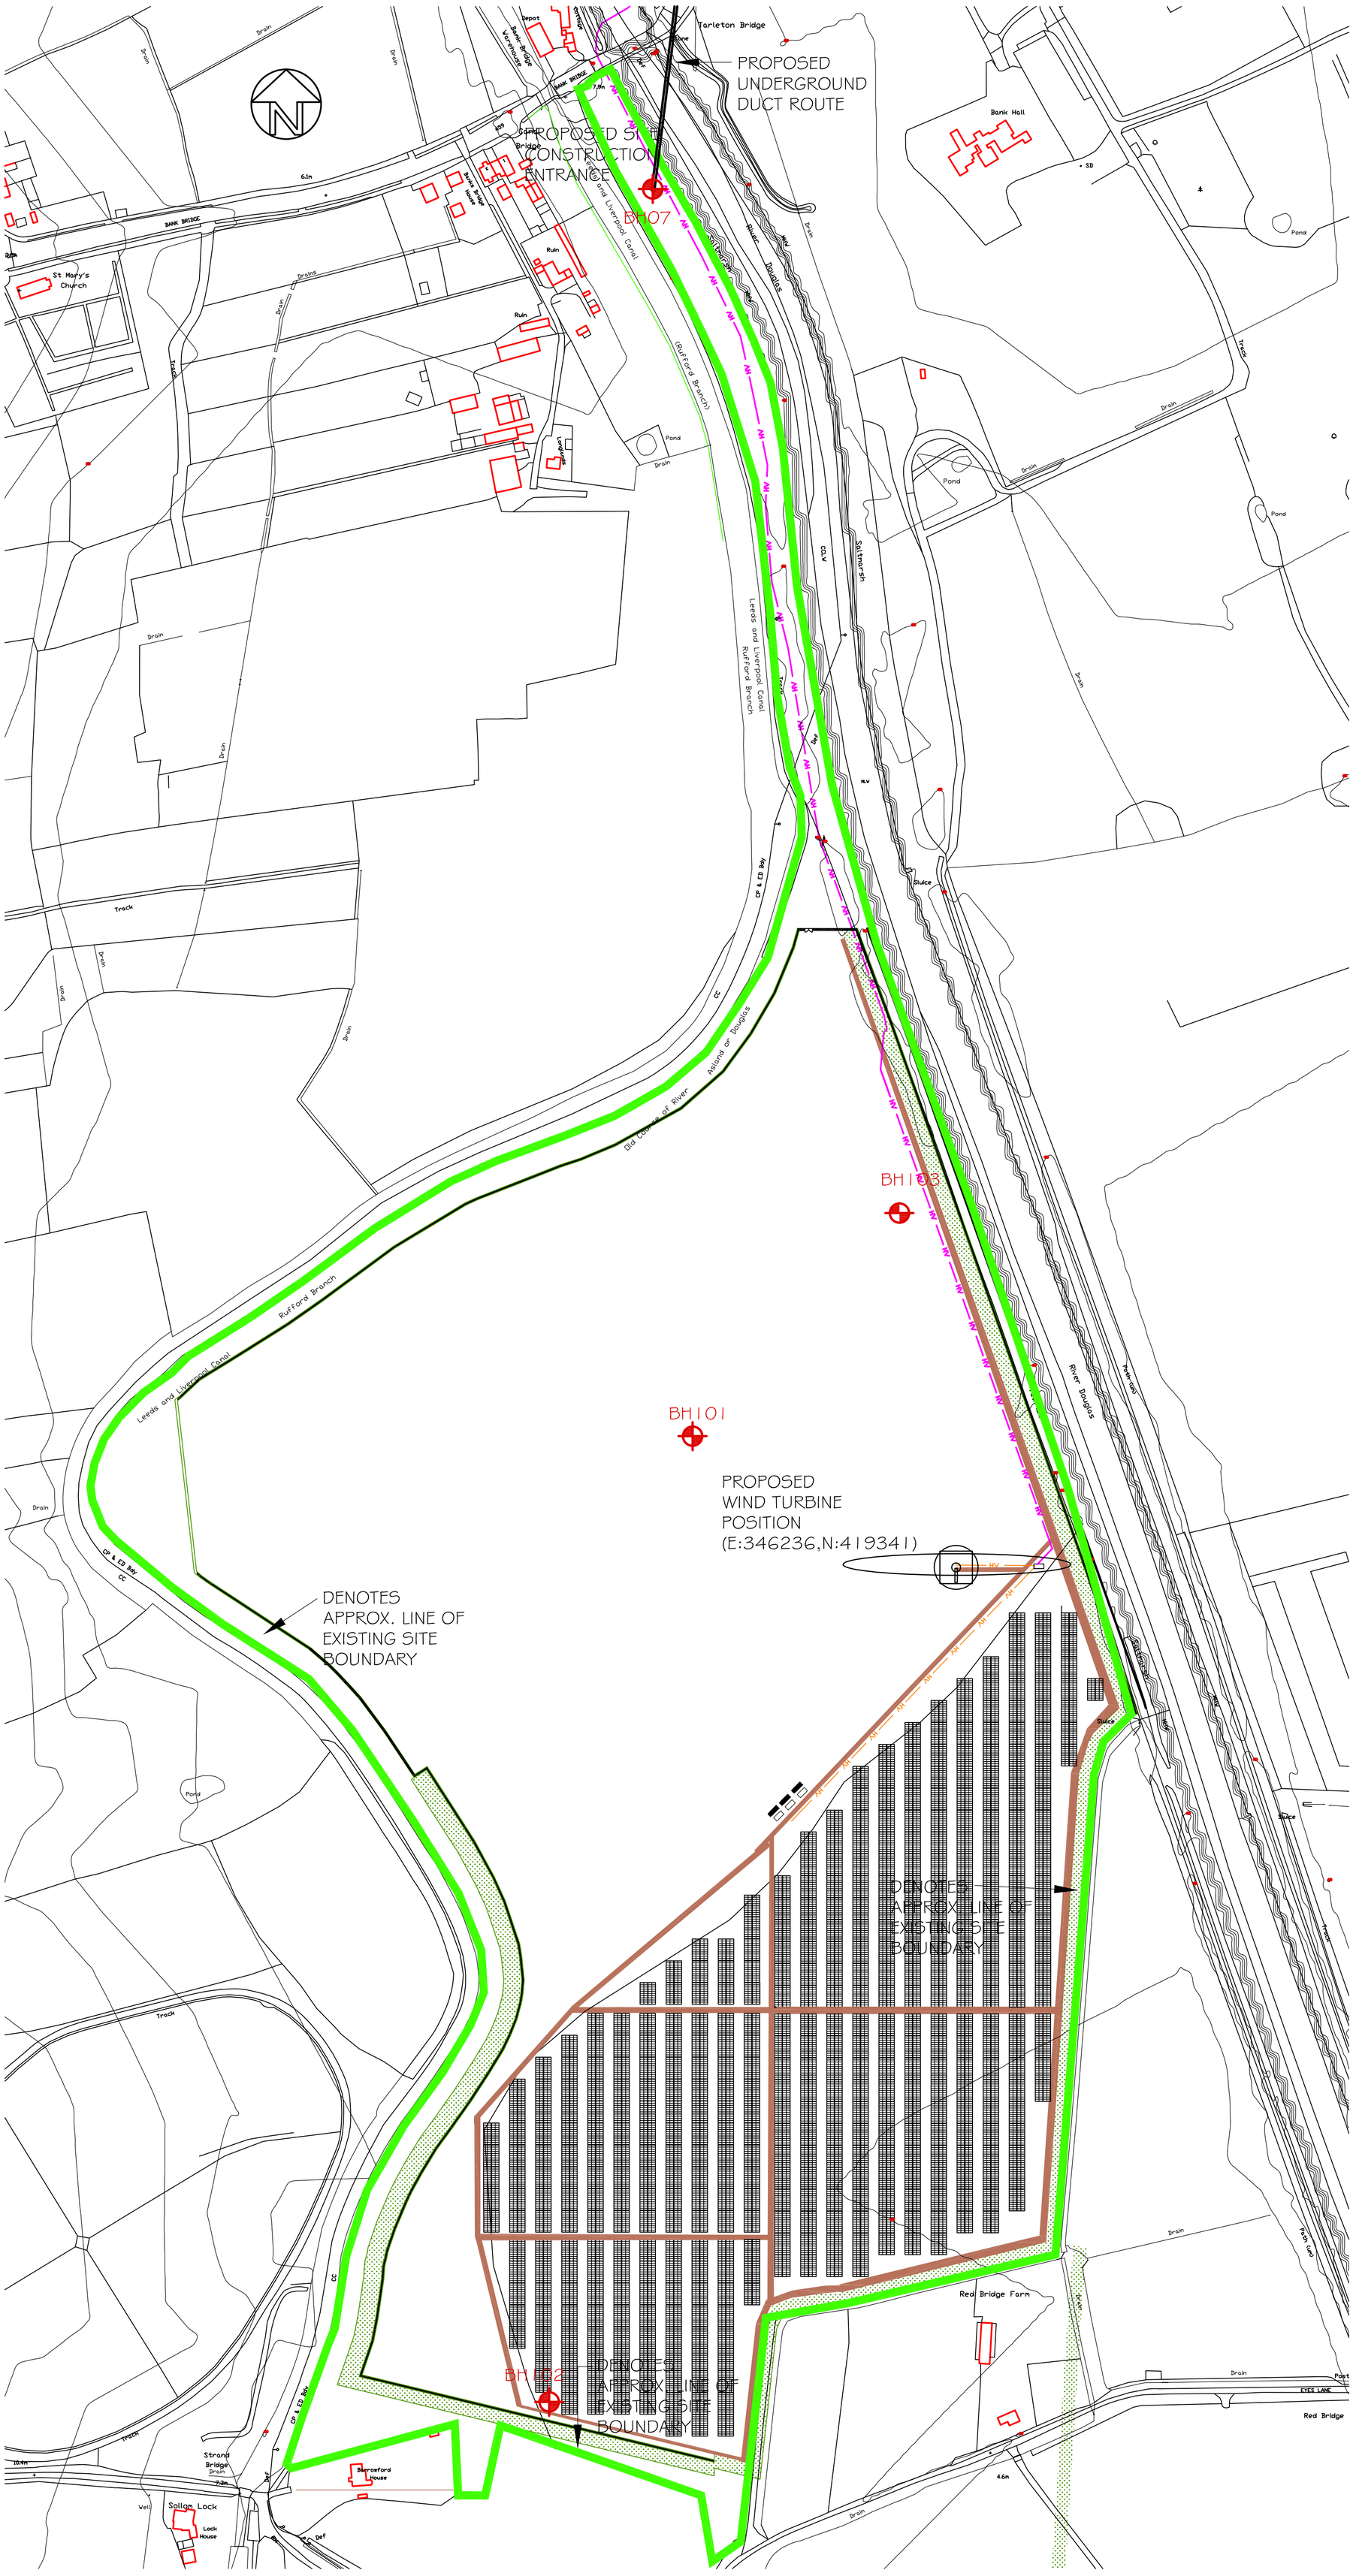

LEGEND

	DENOTES EXTENTS OF SITE BOUNDARY
BH07	DENOTES NEW BOREHOLE POSITION
PBT8	DENOTES NEW PLATE BEARING TEST POSITION
	DENOTES PROPOSED PATHS
HV / HV	DENOTES PROPOSED HV CABLES

RESIDUAL RISKS

REV.	DESCRIPTION	DRAWN	APPROVED	DATE

STATUS

INFORMATION

GRAHAM SCHOFIELD ASSOCIATES
Consulting Civil and Structural Engineers
Suite 3 Balfour Court,
Leyland
PR25 2TF
tel: (01772) 459383
email: reception@gsa72.co.uk
GSA

client

Pet Food Partners
Our Expertise. Your Success

project

SOLAR FARM & WIND TURBINE
ASLAND WALKS
SOLLOM

title

FULL PROPOSED SITE LAYOUT

drawn AG	checked M.O'S	drawing number	
date JULY 24	date JULY 24	2022 - 143 - SL03	
scale 1:2000	A1		